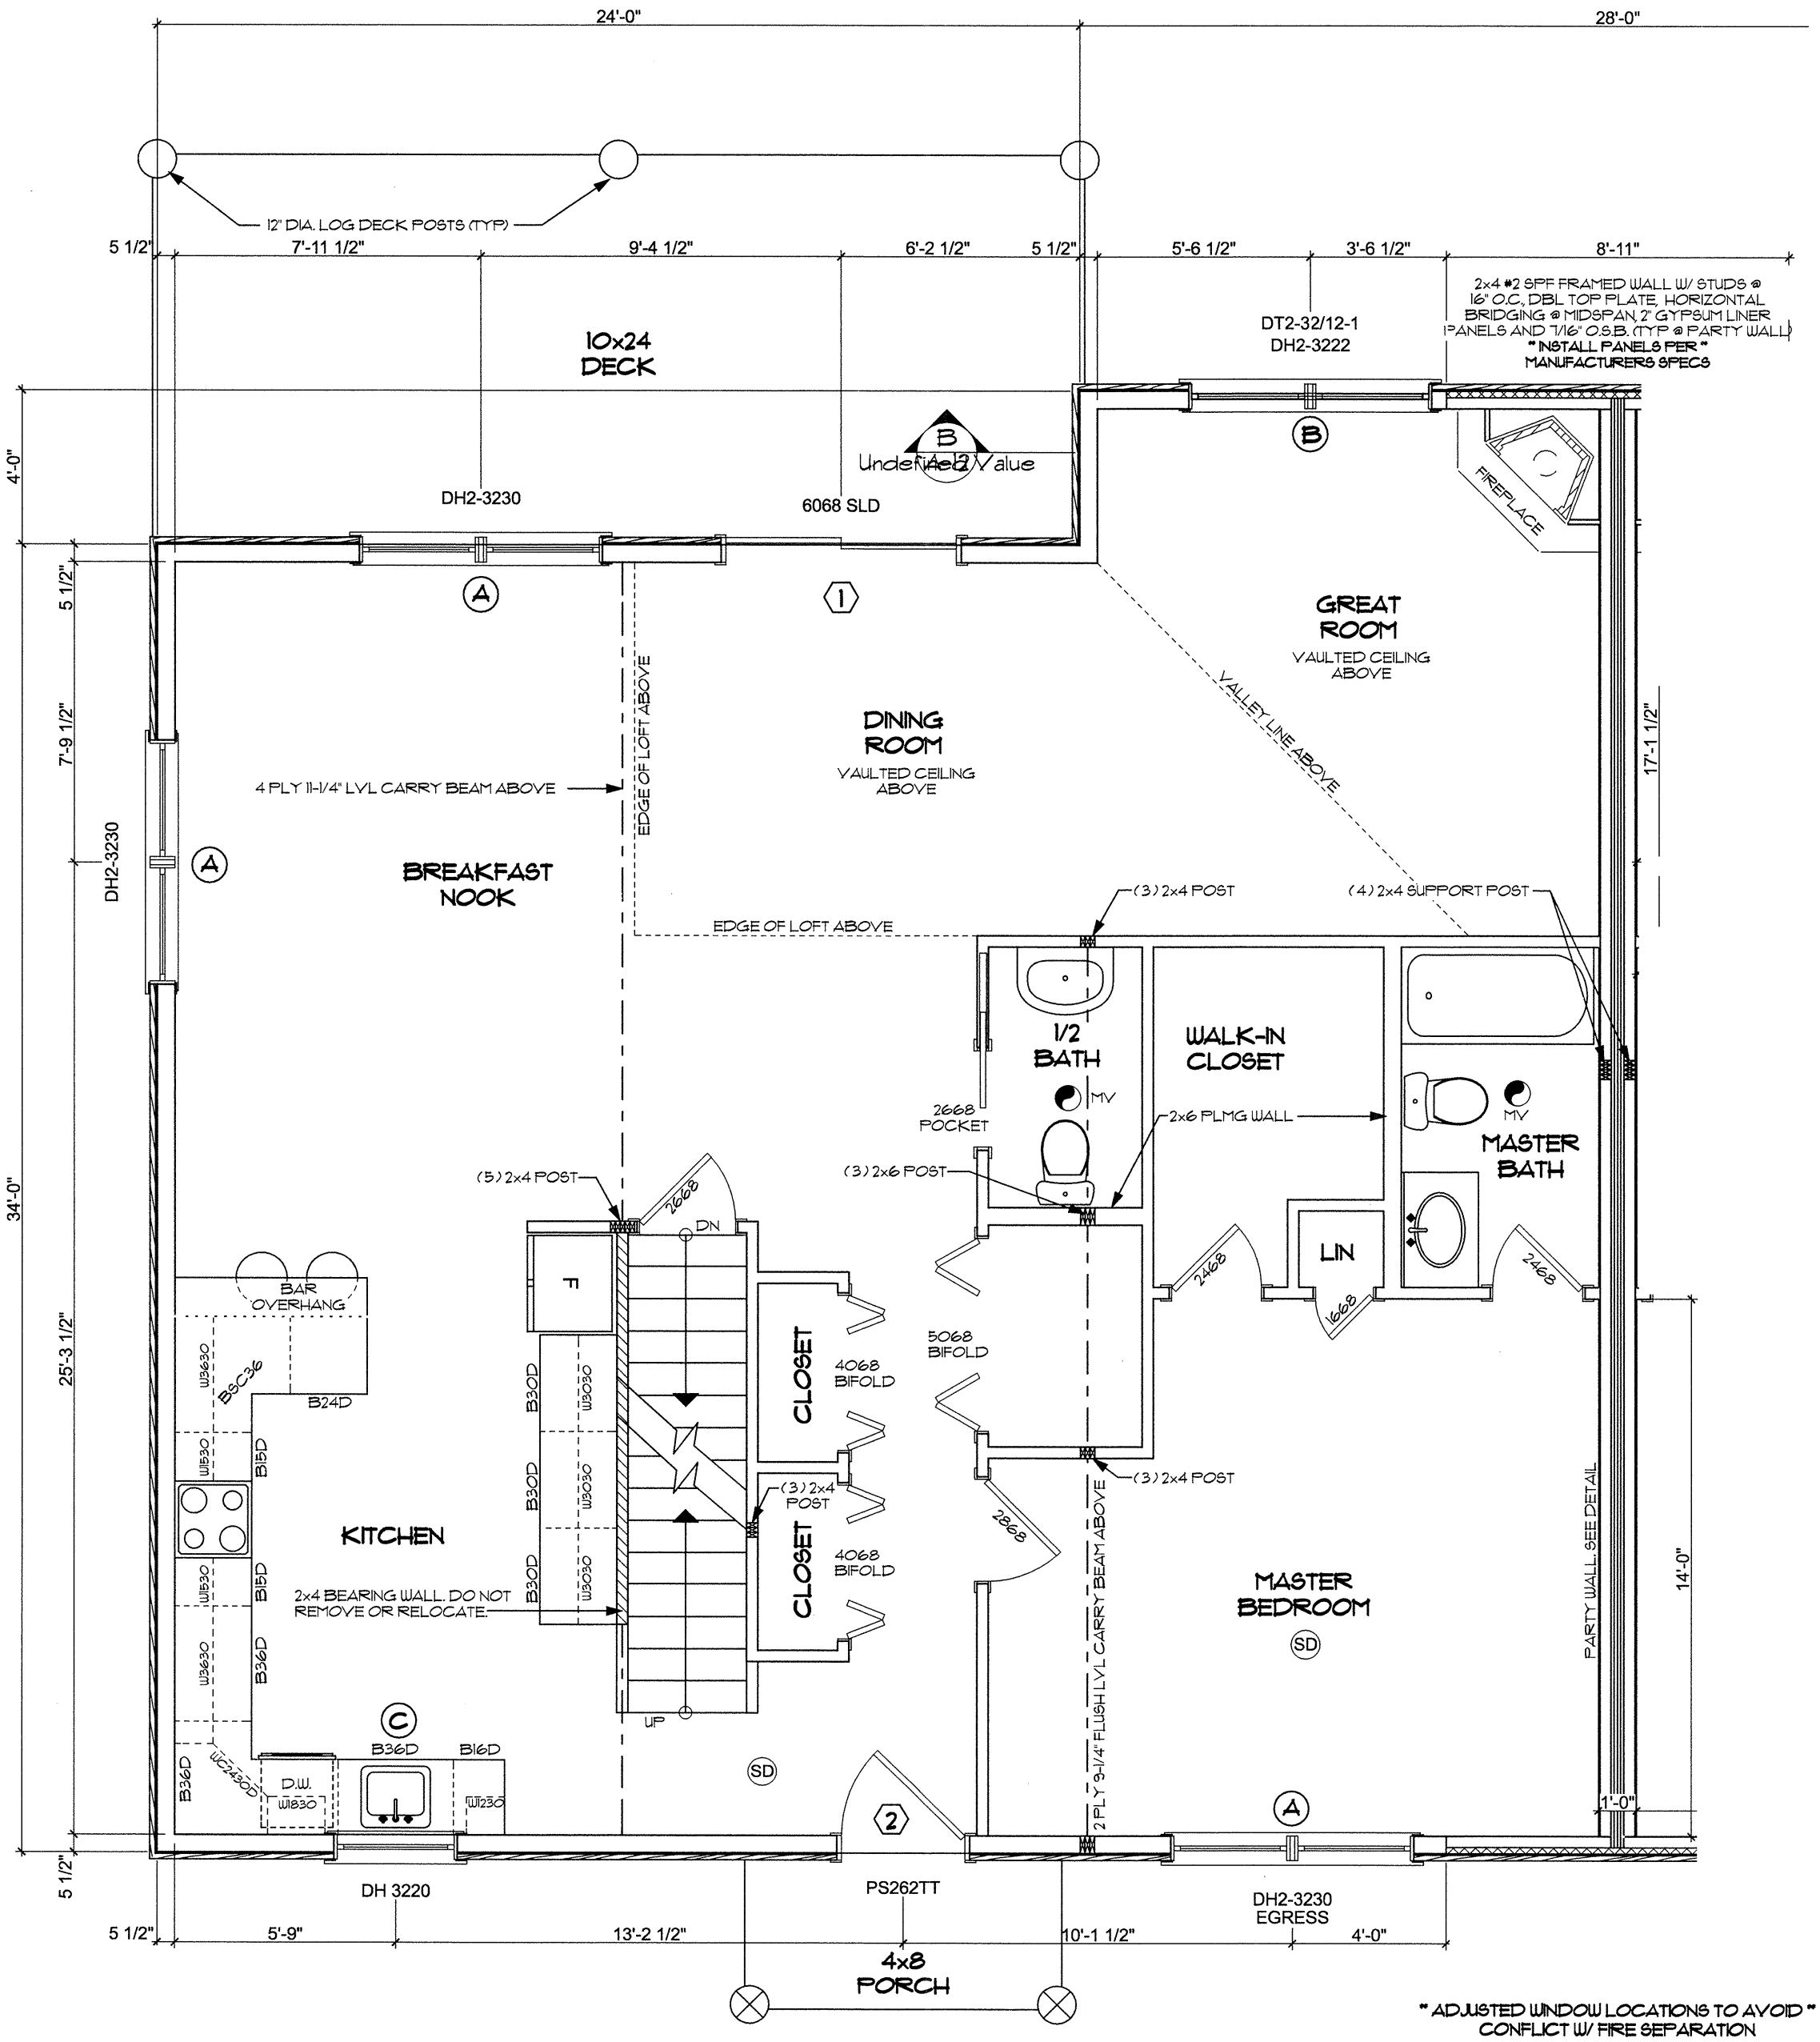

** ADJUSTED WINDOW LOCATIONS TO AVOID ** CONFLICT W/ FIRE SEPARATION

FIRST FLOOR PLAN

1343 SQ. FT. PER UNIT

LEFT HAND